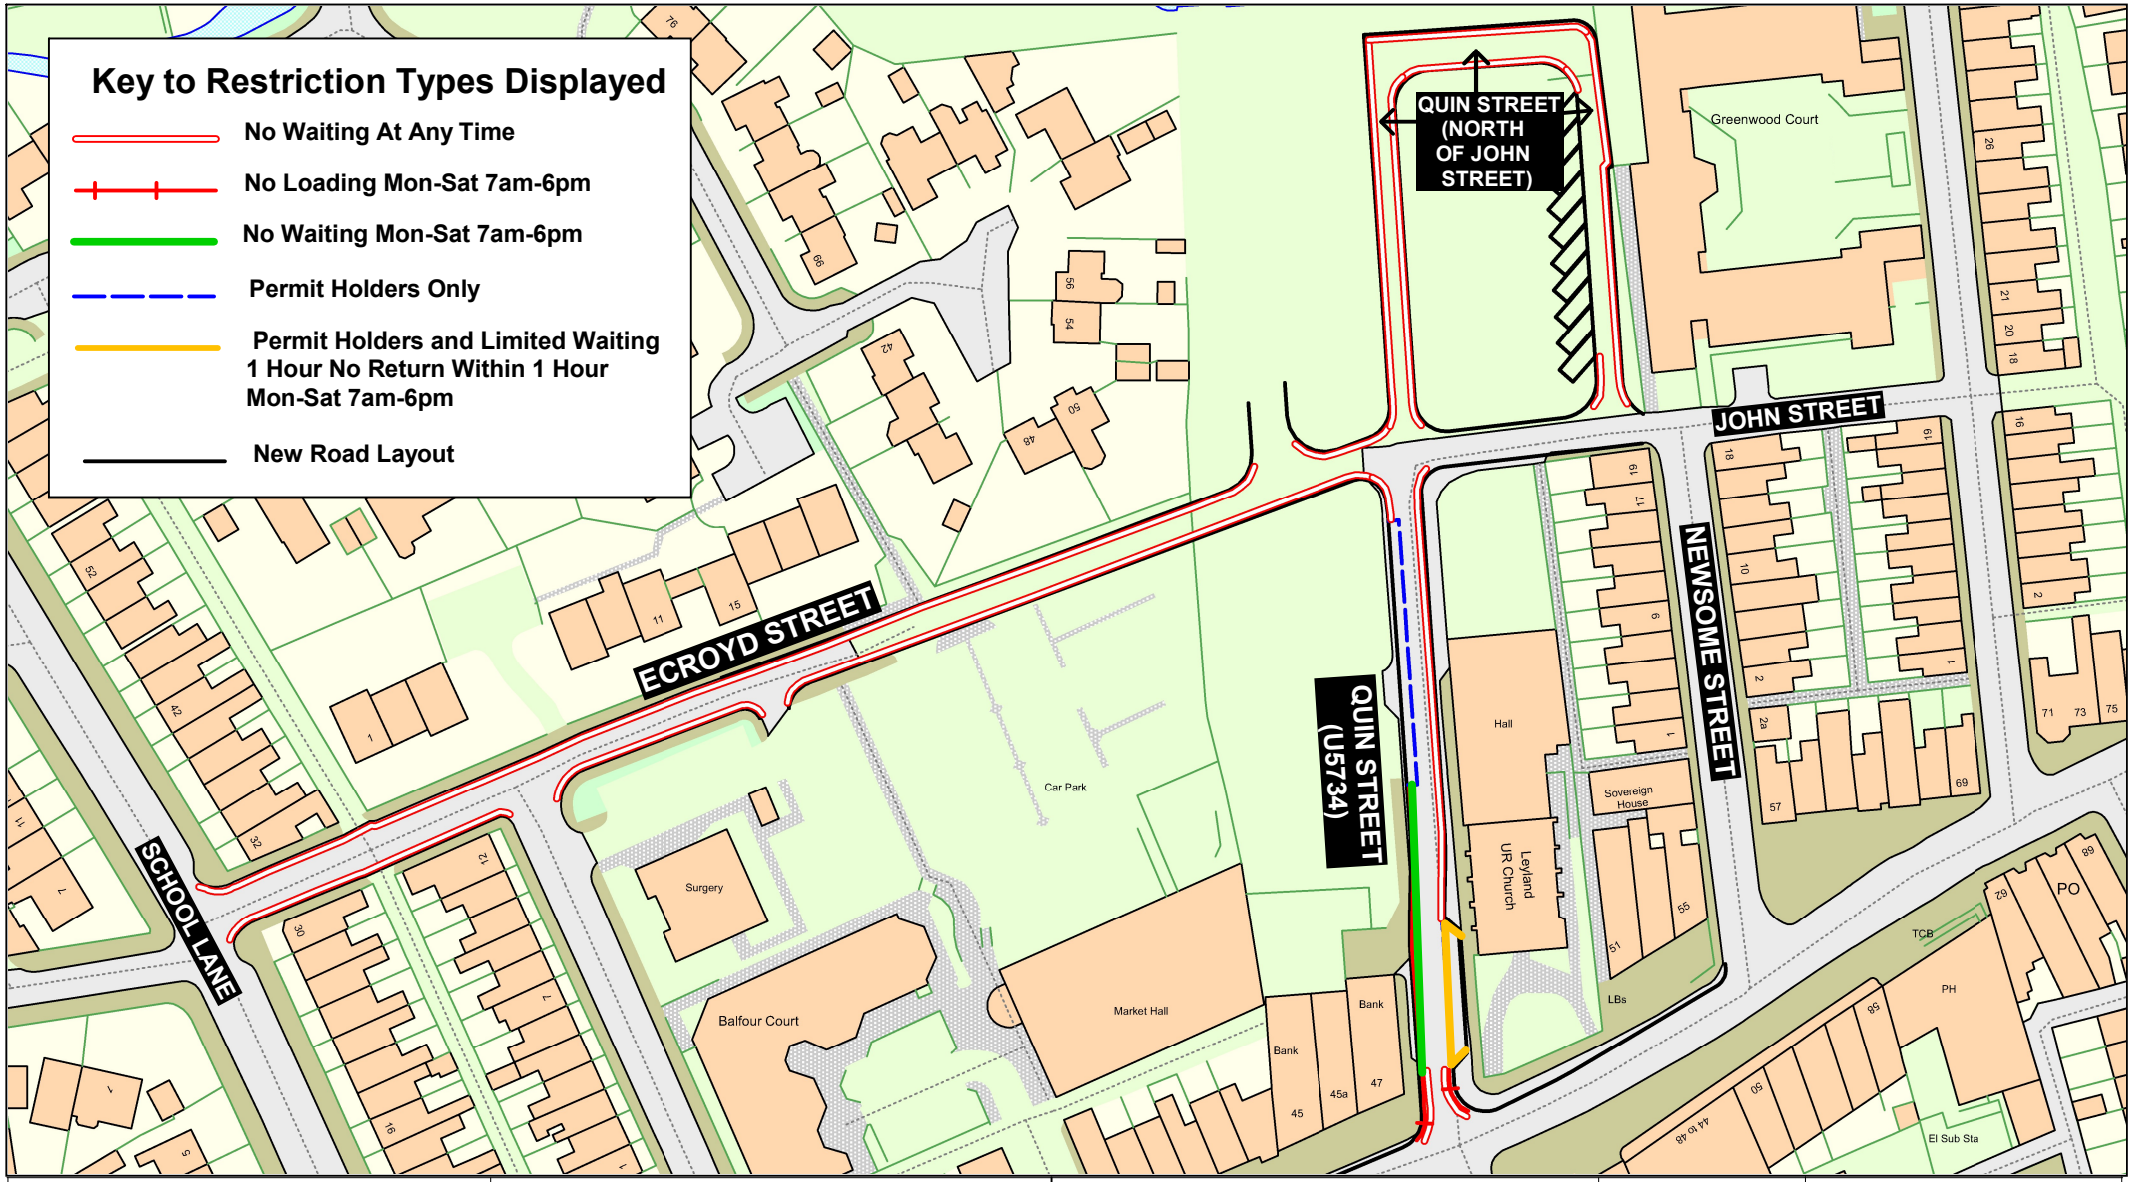

Lancashire County Council

Quin Street (North Of John Street), Quin Street (U5734) and Ecroyd Street, Leyland

N W E S

_ Crown copyright and database rights 2023
OS AC0000850590
Lancashire County Council
Licence No. AC0000850590

Matt Townsend
Director of Highways and Transport
P.O. Box 100, County Hall,
PRESTON PR1 0LD

SCALE	1 : 1200
DATE	22/04/2026
DRAWING No.	S26-27(01)LTC-park1
DRAWN BY	CGL
	Scale with care as distortion may occur

ParkMap Version 7.6